DO NOT SCALE — IF IN DOUBT ASK

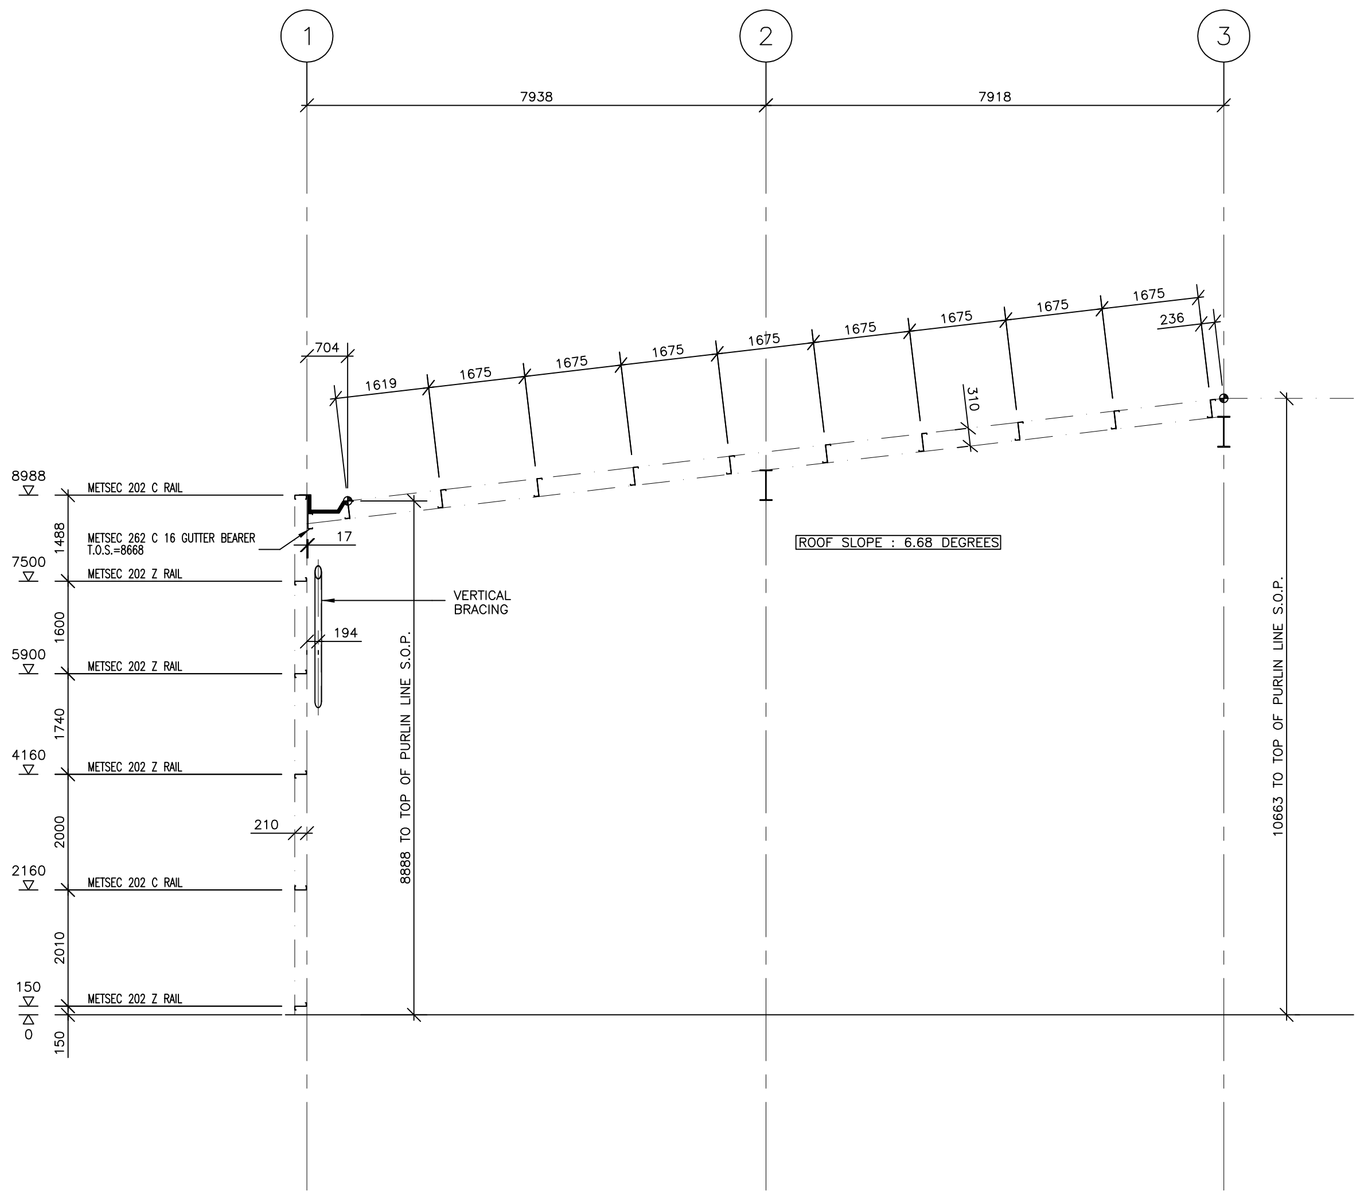

SECTION THROUGH HIP END 1–3/A–G

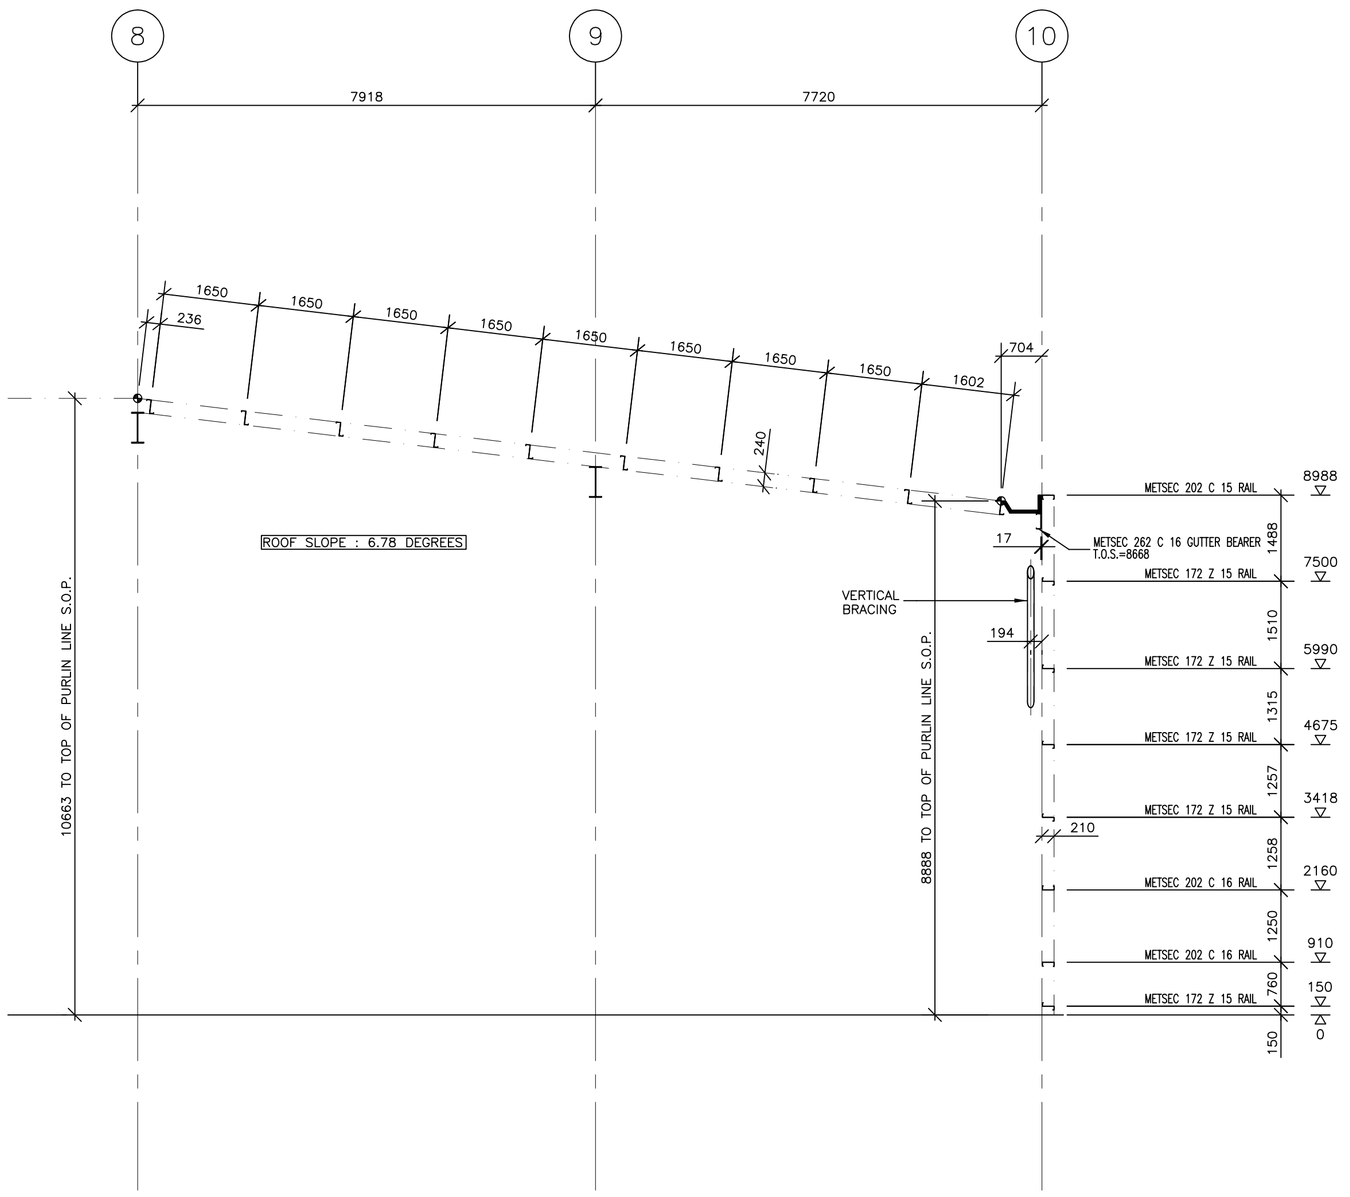

SECTION THROUGH HIP END 8–10/A–G

STEEL GRADES

ALL HOT ROLLED STEELWORK IS GRADE S355JR UNLESS NOTED OTHERWISE.

NOTES

REV	DESCRIPTION	DATE	CHKD
B	CONSTRUCTION ISSUE	06.05.07	
A	VERTICAL BRACING ADDED	27.04.07	

DRAWING STATUS: **CONSTRUCTION ISSUE**

CONDER STRUCTURES
BURTON-ON-TRENT,STAFFS. TEL:01283 545377. FAX:01283 530483

DRAWN : D.Holden | SCALE : 1:75

DATE : April 2007 | CHKD. IM

TITLE
UNIT 2
SECTION THROUGH HIP ENDS

CONTRACT
ALPHA 2, PLOT 9
HAMS HALL

CONTRACT No. 1607

DRAWING No. GA 007

REV : B

THIS DRAWING IS COPYRIGHT. IT IS SENT TO YOU IN CONFIDENCE. IT MUST NOT BE COPIED, USED OR DISCLOSED TO THIRD PARTIES WITHOUT OUR PERMISSION IT REMAINS OUR PROPERTY AND MUST BE RETURNED ON REQUEST.

A1