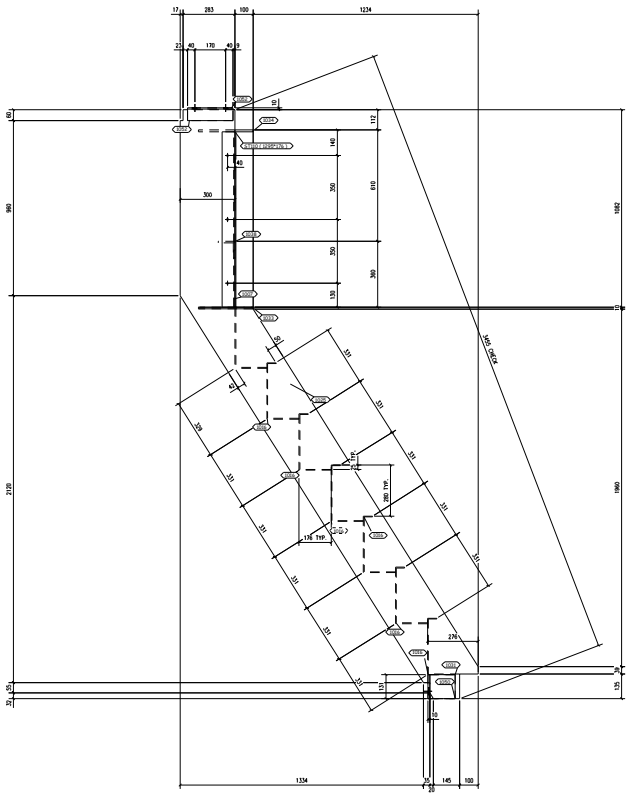

B – B

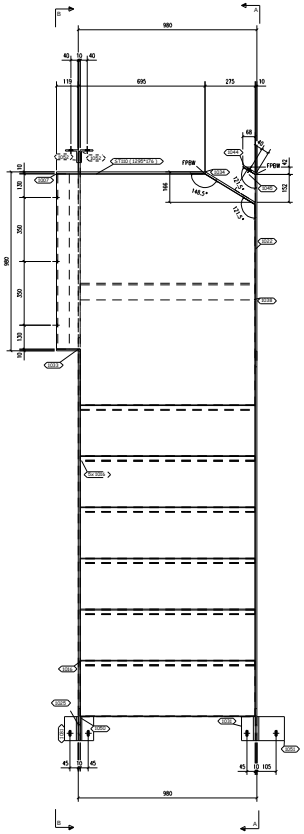

PLAN VIEW

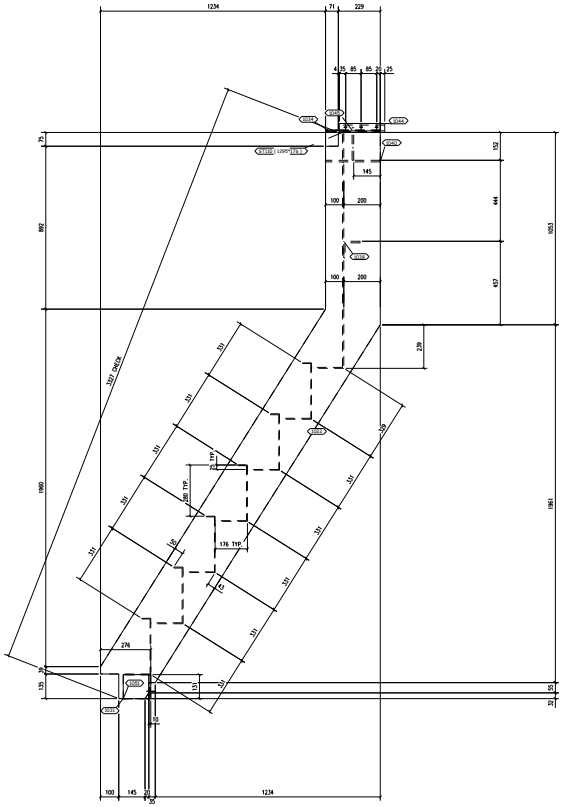

A – A

1 No. STAIR REQUIRED AS DRAWN MARKED ST110

PRELIM
DESC: **STAIR**
FINISH
LOT: **513** QTY **1**
PHASE **102** QTY **1**

Rev	By	Date	Details	Rev	By	Date	Details

Client:

Project: MOSQUE STAIRS

General Notes:

ALL HOLES 22 DIAM UNO
ALL WELDS 6mm CONT FILLET
TOTAL WEIGHT 399.2
STEEL GRADE S275

Drawn: D.N.
Checked: D.H.
Scale: N.T.S.

I&N ST.STEEL LIMITED

Job No. / Dwg No. / Rev A0

IN-C51-01 / ST110 /