SHOP MATERIAL LIST FOR 1 ASSEMBLY							
Mark	Size	Grade	No.	Length (mm)	Area (m^2)	Weight (kg)
GL18	GLULAM-680*180T	GL24h	1	14493	24.389	626.5
				Total	24.389	626.5

LOCATION LIST
Grid Loc.
-A-C/1 @ +146.510

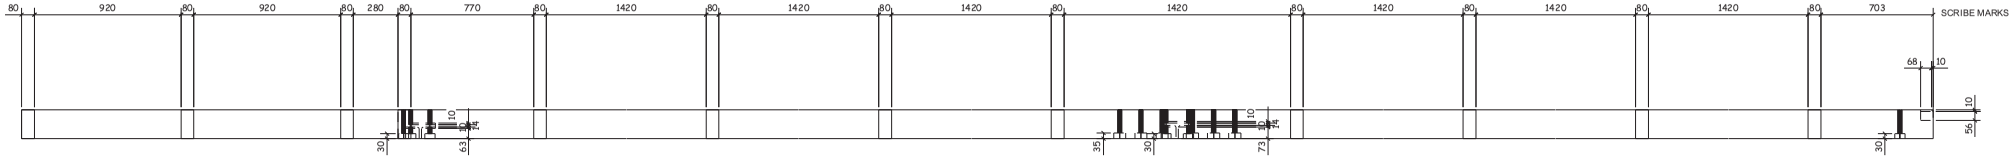

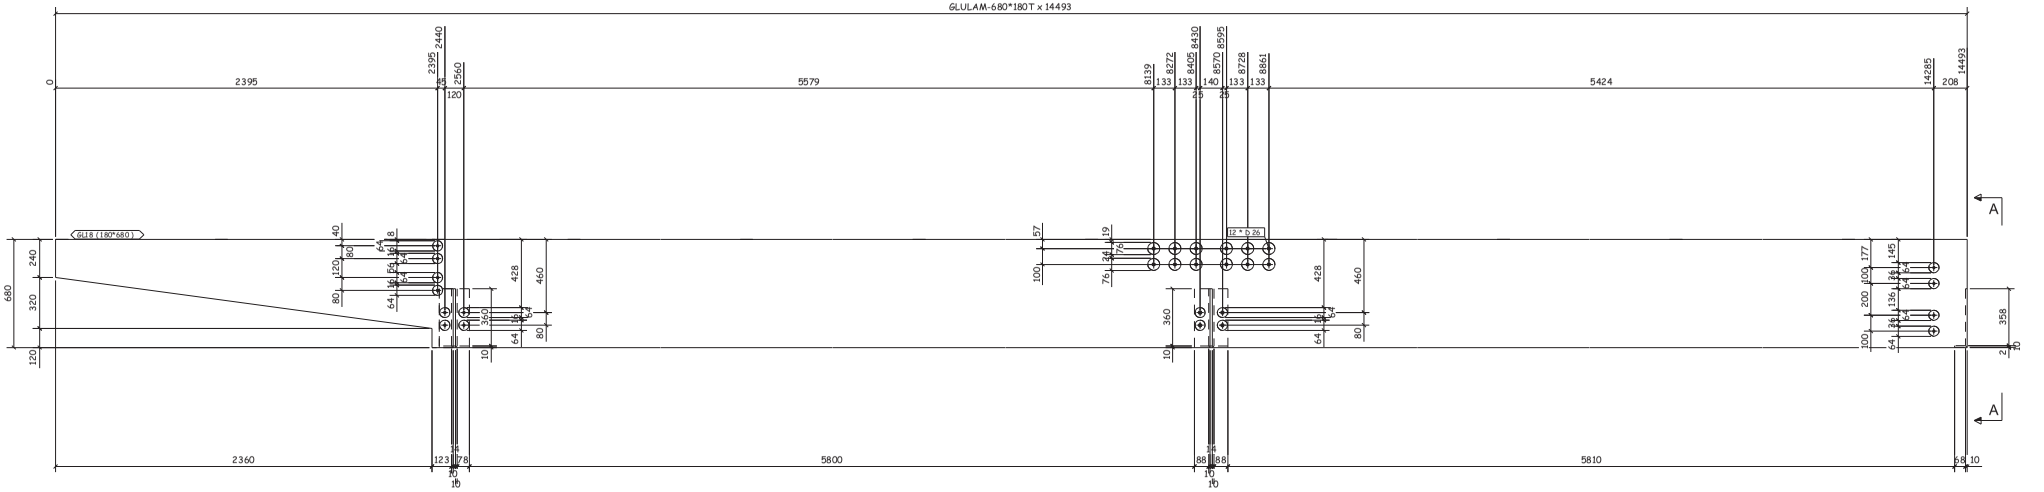

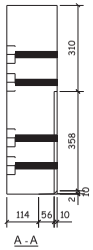

1 No. GLULAM REQUIRED AS DRAWN MARKED GL18

PRELIM	**GL18**
DESC	**GLULAM**
FINISH	**N/A**
LOT	**2001** QTY **1**
PHASE	**2** QTY **1**

Rev	By	Date	Details	Rev	By	Date	Details

Tekla Structures

Client: Longcross

Project: Tesco Marlborough

General Notes:

ALL HOLES 22 Dia UNO
ALL WELDS 6 UNO
TOTAL WEIGHT 626.5
STEEL GRADE GL24h

Drawn:

Checked:

Scale: N.T.S.

B & K Structures
Structural Timber & Steelwork Engineered by Design
For General Notes Refer To Drg No. A3/GEN

Job No. / Dwg No. / Rev
43409 / [GL.18] /

A1