SHOP MATERIAL LIST FOR 1 ASSEMBLY						
Mark	Size	Grade	No.	Length (mm)	Area $(m)^2$	Weight (kg)
GL45	GLULAM-680*180T	GL24h	1	2345	3.186	62.2
				Total	3.186	62.2

LOCATION LIST
Grid Loc.
-A-A/3-4 @ +147.032
J>/3-4 @ +147.032

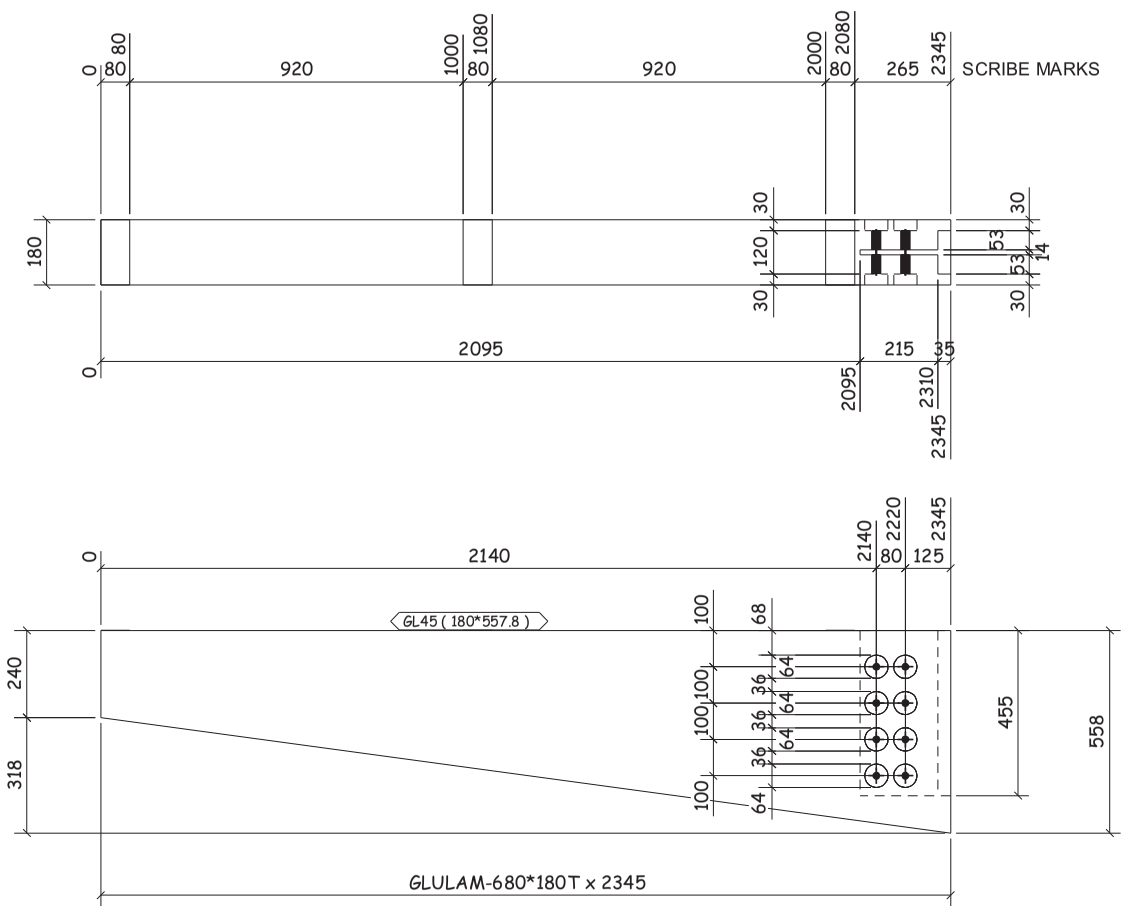

2 No. GLULAM REQUIRED AS DRAWN MARKED GL45

PRELIM	**GL44**
DESC	**GLULAM**
FINISH	**N/A**
LOT	**2001** QTY **1**
LOT	**2004** QTY **1**
PHASE	**2** QTY **1**
PHASE	**3** QTY **1**

Rev	By	Date	Details

Client: Longcross

Project: Tesco Marlborough

General Notes:

ALL HOLES 22 Dia UNO
ALL WELDS 6 UNO
TOTAL WEIGHT 62.2
STEEL GRADE GL24h

Drawn:

Checked:

Scale: N.T.S.

B & K Structures
Structural Timber & Steelwork Engineered by Design

For General Notes Refer To Drg No. A3/GEN

Job No. / Dwg No. / Rev A3

43409 / GL45 /

Tekla Structures