SHIP MATERIAL LIST FOR 1 ASSEMBLY

Mark	Size	Grade	No.	Length mm	Area sq.m	Weight kg
1001	PLT10*500	S275	4	3000	0.607	23.8
1005	PLT10*860.9	S275	1	5025	0.332	126.3
1006	PLT10*631.3	S275	1	5200	0.347	128.9
1016	BRNT_TRAY2	S275	13	950	13.261	296.1
1030	RSA60*60*6	S275	1	960	0.336	10.3
1052	RSA70*70*8	S275	3	350	0.270	8.4
1055	PLT10*80	S275	3	150	0.070	1.8
1057	PLT10*120	S275	1	150	0.041	1.4
1058	PLT10*130	S275	1	150	0.049	1.7
1060	RSA120*70*10	S275	3	150	0.129	5.0
ST103	BRNT_LANDIT	S275	1	954	2.005	49.7
				TOTAL	18.467	648.1

GRID LOCATION		LEVEL
ST103	+ 2.00-C	+12.581

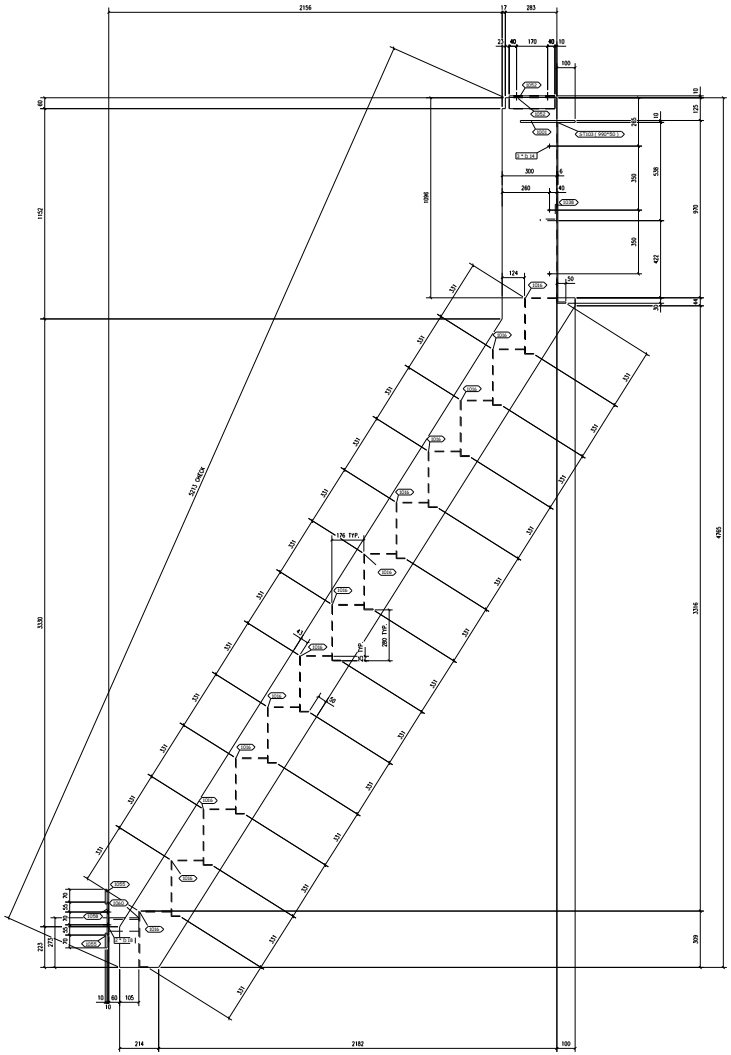

B – B

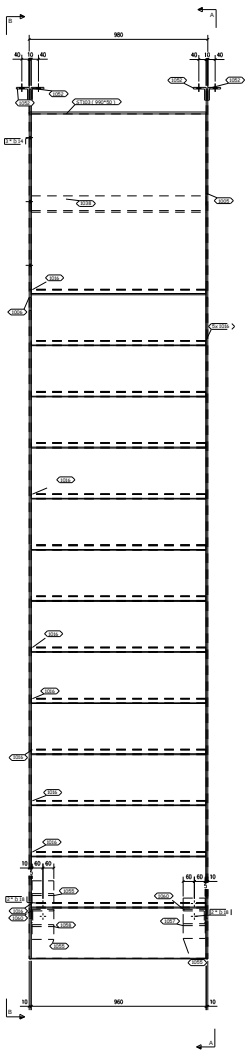

PLAN VIEW

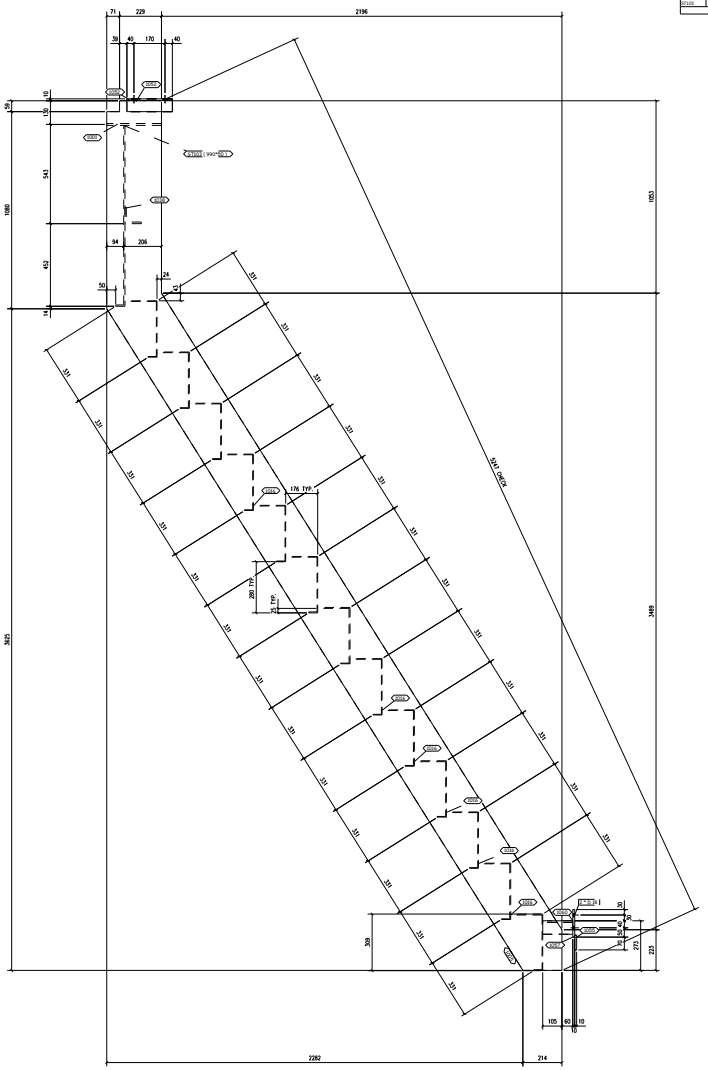

A – A

1 No. STAIR REQUIRED AS DRAWN MARKED ST103

PRELIM
DESC: **STAIR**
FINISH
LOT: **541** QTY **1**
PHASE: **102** QTY **1**

Rev	By	Date	Details	Rev	By	Date	Details

Client:

Project: MOSQUE STAIRS

General Notes:

ALL HOLES 22 DIAM UNO
ALL WELDS 6mm CONT FILLET
TOTAL WEIGHT 648.1
STEEL GRADE S275

Drawn: D.N.
Checked: D.H.
Scale: N.T.S.

I&N
ICS DESIGN & MANAGEMENT
TECHNOLOGY CONSULTANTS
ICS Building
Al Sarab Street Khalidiya
Tower
Abu Dhabi
United Arab Emirates
12218

T +(971) 2 673 1111
F +(971) 2 673 1112
Building Services
Fire Protection
Fire Alarm
Structural
Electrical
Mechanical
Plumbing
Fire Fighting
Fire Alarm
Gas

Job No. / Drwg No. / Rev
IN-C51-01 / ST103 /

A0