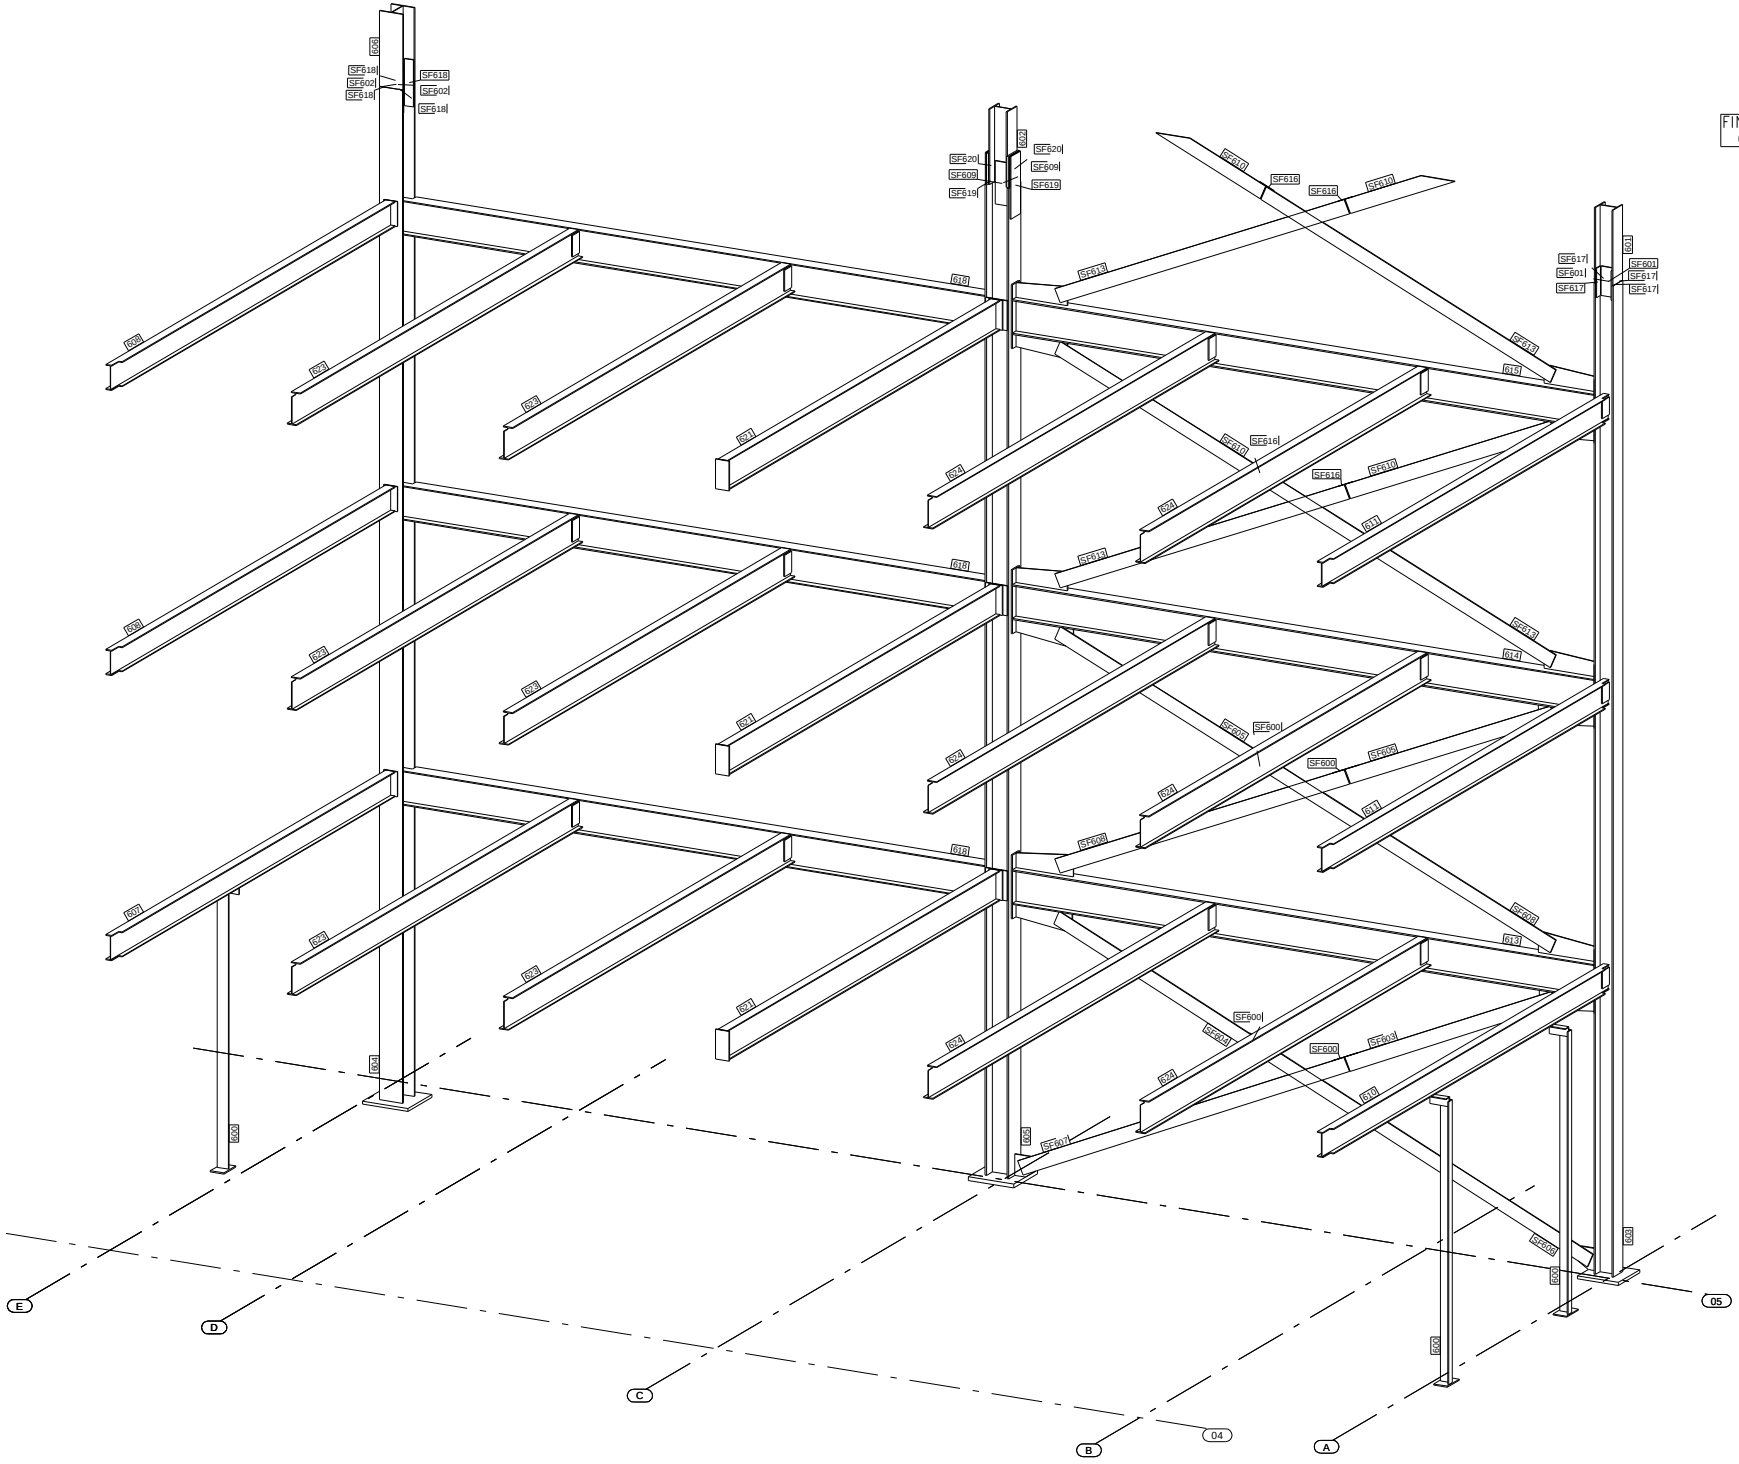

ROBINSON

S. Robinson & Sons (Engineers) Limited
Wincanton Close
Ascot Drive
Derby
DE24 8NJ

Telephone: 01332 574711
Fax: 01332 861401
E-Mail: DO@robinsons.com
Web: www.robinsons.com

CLIENT
Opal Property Group

Chettles Yard, Nottingham

TITLE
MARKING PLAN LOT 4 (BELOW SPLICE)

PROJECT NAME
Chettles Yard Block E

Scale	1:25	Contract No.	9237
Arrangements by	D.N.	Drawing No.	MP4
Detailed by	D.N.	Revision	
Checked by	R.C.	Finish	SHOT BLAST & PRIME
Date	30.07.2010		

Issue Status
Construction Issue