FABRICATION TOLERANCE + OR – 2MM | ALL WELDS 6cfw UNO | HOLE PITCHES + OR – 1mm | DO NOT SCALE – IF IN DOUBT ASK

GRID LOCATION
803 | 03/A

GENERAL NOTES:
ALL HOLES ARE 22.0 mm UNLESS NOTED
ALL WELDS ARE 6.0 mm F.W UNLESS NOTED

MATERIAL LIST FOR ASSEMBLY MK'D 803 1 No. Required

| Mark | Profile | Material | No. | Length | Area | Weight |
|---|---|---|---|---|---|---|
| 803 | UC203*203*46 | S275 JR | 1 | 12870 | 15.3 | 594.3 |
| F801 | FLT20*400 | S275 JR | 1 | 400 | 0.4 | 25.1 |
| F859 | FLT10*200 | S275 JR | 1 | 204 | 0.1 | 3.2 |
| F845 | FLT10*150 | S275 JR | 6 | 180 | 0.1 | 2.1 |
| F866 | RSA100*75*8 | S275 JR | 2 | 190 | 0.1 | 2.0 |
| F850 | FLT10*150 | S275 JR | 2 | 160 | 0.1 | 1.9 |
| | | | | Total | 16.4 | 643.1 |

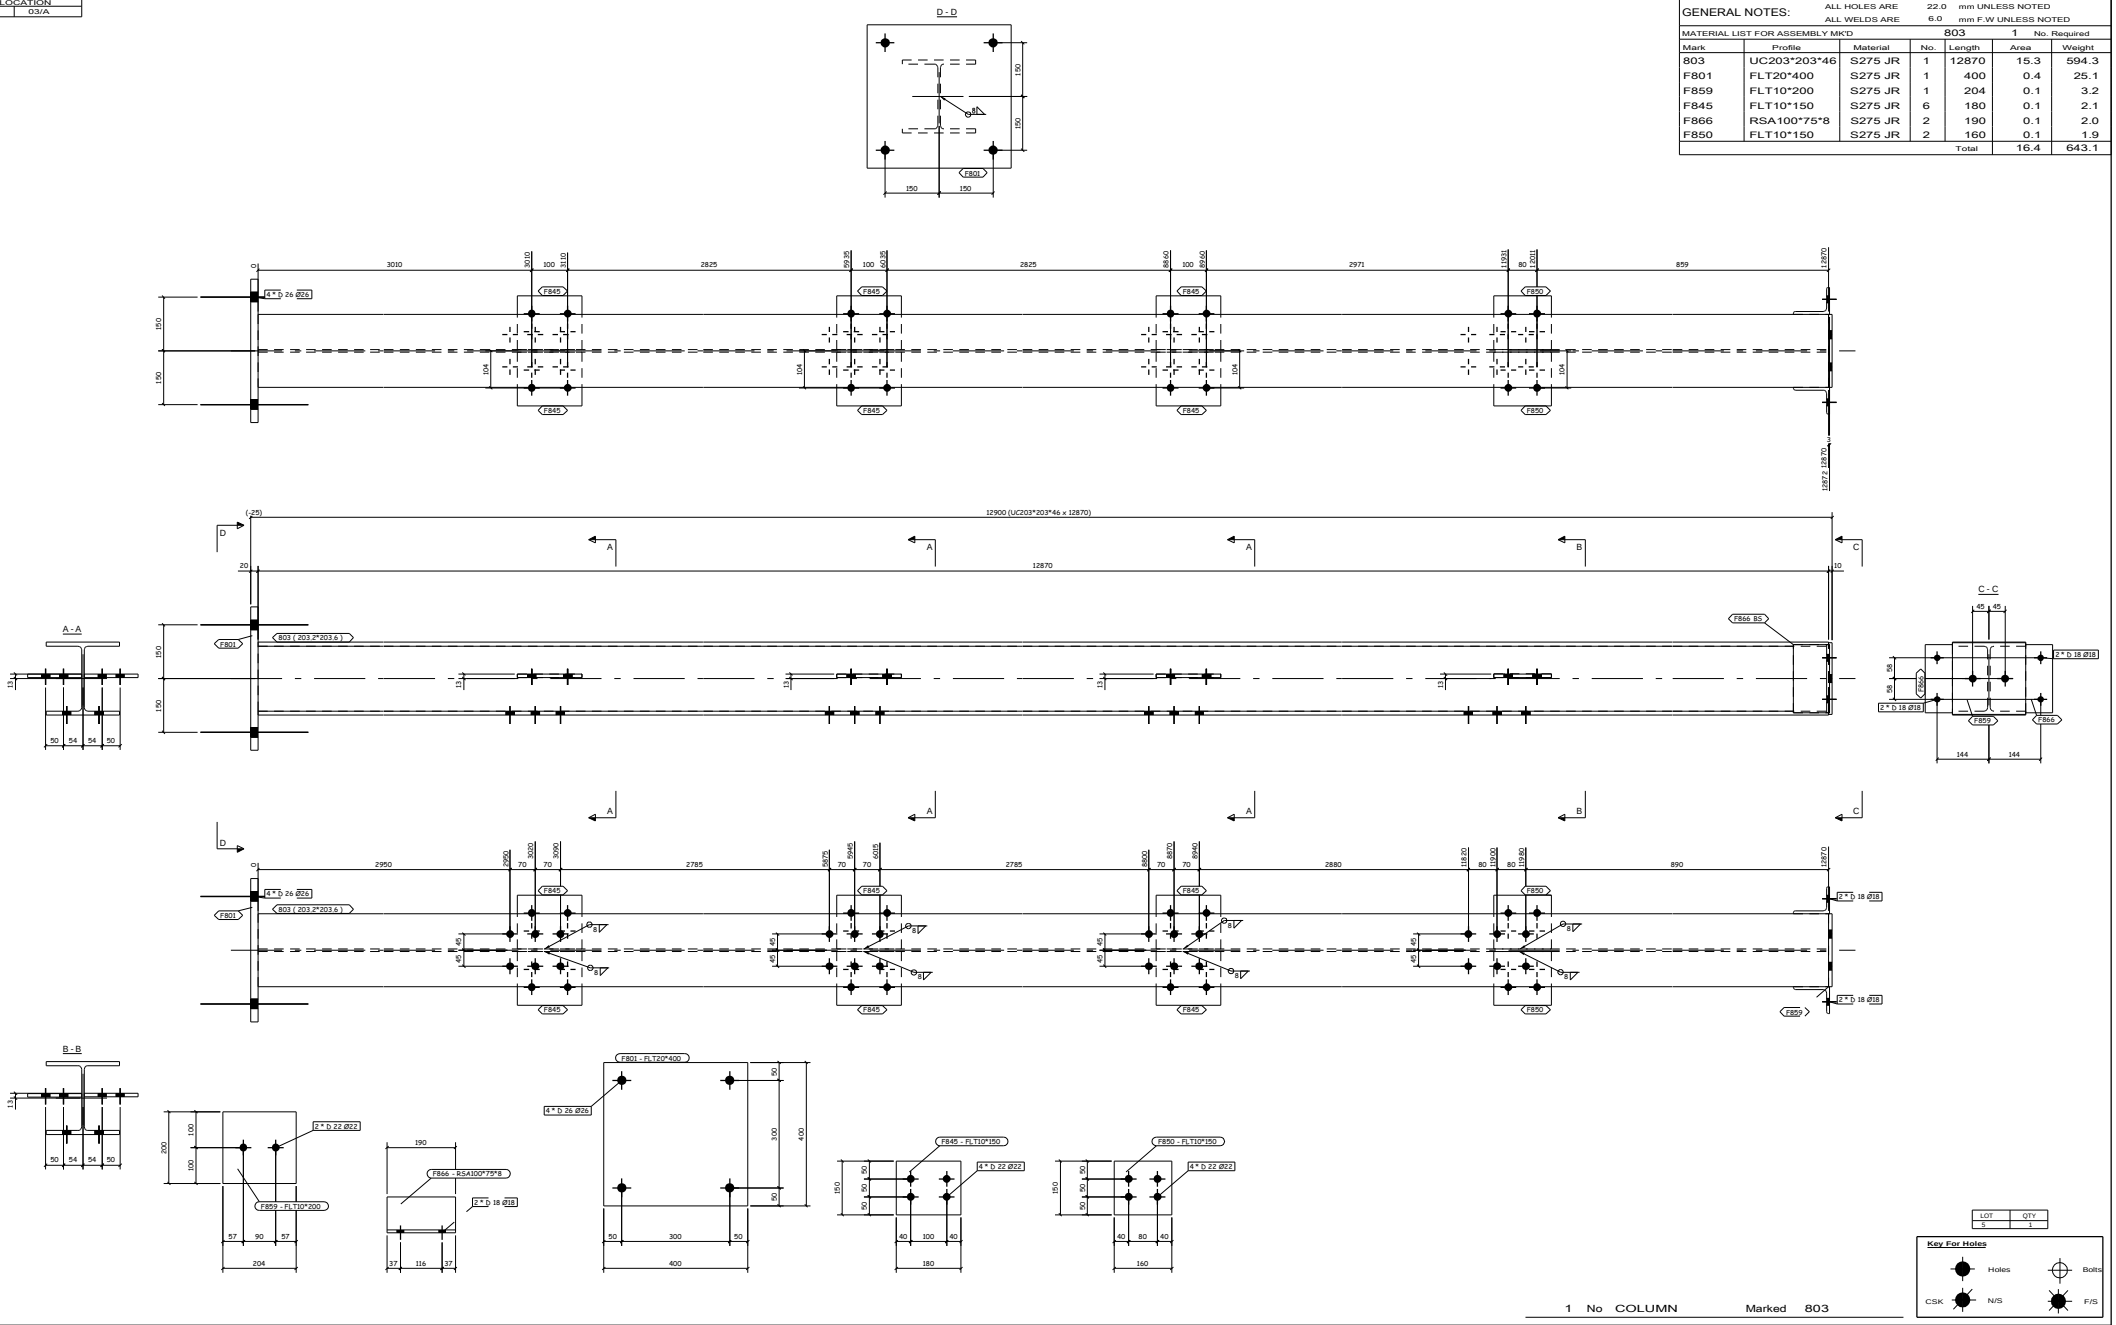


1 No COLUMN Marked 803

| LOT | QTY |
|---|---|
| 1 | 1 |

Key For Holes: Holes, Bolts, CSK, N/S, F/S

| REV | BY | DATE | AMENDMENT | CHKD | DATE |
|---|---|---|---|---|---|
| | | | | | |

Robinson Construction
S. Robinson & Sons (Engineers) Limited
Ascot Drive Industrial Estate Derby, DE24 8NJ, England. Tel (01332) 574711 Fax (01332) 861401
E.Mail :– DO@robinsons.com

DRAWING CONTENTS
PAINT SPECIFICATION A

CONTRACT TITLE Opal Property Group

| | INITIALS | DATE | SCALE 1:7.5 | |
|---|---|---|---|---|
| DRAWN BY | D.N. | 23.07.2010 | DRAWING No. 9239 \ [803] | REV. / SHEET A1 |
| CHKD.BY | | | | |